FilmL.A., Inc.
6255 W Sunset Blvd, 12th Floor
Hollywood, CA 90028
t: (213)977-8600 - f: (213)977-8601
www.filmla.com

Summary Information

Permit No: F00141622-B **Type of Permit:** FILMING **Release Date:** 10/08/2018

Production Company BOSS FILM PRODUCTIONS MAGNUM OPUS

Insured Company Name BOSS FILM PRODUCTIONS MAGNUM OPUS

Contact Phone No. 1 323- 997-4710
Contact Phone No. 2
Fax 323-997-4714
Address 7039 W. SUNSET BLVD
LOS ANGELES, California 90028

Production Title MAGNUM OPUS

Type of Production Feature

Producer GEORGIA KACANDES

Director QUENTIN TARANTINO

1st AD WILLIAM CLARK

Production Manager NATHAN KELLY

FilmL.A. Coordinator Tara Kramer

Location Manager RICK SCHULER / STEVE MAPEL
Primary Phone Mobile - 213-718-0087
Secondary Phone Mobile - 818-261-4733

Location Assistant DANIEL ALVAREZ
Primary Phone Mobile - 5625729231
Secondary Phone

Fees

Posting 300	$69.00
Posting 600	$276.00
Posting 900	$207.00
Posting 1200	$276.00
Posting Max	$1,035.00
Notification Charge	$340.00
LA CITY LANE AND STREET CLOSURE FEE	$312.00
LA CITY DOT SIGN REMOVALS AND ENGINEERS	$2,474.00
LA CITY DEPT OF REC AND PARKS PARK MONITOR FEE	$152.00
FILMLA NON-REFUNDABLE FILM PERMIT RIDER FEE	$109.00
LAUSD STANDARD DEPOSIT	$1,500.00
LAUSD PARKING ELEMENTARY SCHOOL OT HOURS	$600.00
LA CITY DEPT OF REC AND PARKS BASECAMP ONLY USE FEE	$450.00
LAUSD PARKING ELEMENTARY SCHOOL FULL DAY	$4,095.00
LA CITY DEPT OF REC AND PARKS MONITOR	$76.00

Total Permit Fee $11,971.00

Number of Locations 1

NOT A PERMIT

Permit #F00141622-B

FilmL.A., Inc.
6255 W Sunset Blvd, 12th Floor
Hollywood, CA 90028
t: (213)977-8600 - f: (213)977-8601
www.filmla.com

Summary Information

REPORTING FEE

NOT A PERMIT

FilmL.A., Inc.
6255 W Sunset Blvd, 12th Floor
Hollywood, CA 90028
t: (213)977-8600 - f: (213)977-8601
www.filmla.com

Summary Information — Location

Permit Number	F00141622-B	**Location Manager**	RICK SCHULER / STEVE MAPEL
Production Company	BOSS FILM PRODUCTIONS MAGNUM O...	Primary Phone	Mobile - 213-718-0087
Insured Company	BOSS FILM PRODUCTIONS MAGNUM O...	Secondary Phone	Mobile - 818-261-4733
Production Title	MAGNUM OPUS		

Location Address 7312 Beverly Blvd, Los Angeles, CA, 90036

Location Name EL COYOTE RESTAURANT

Location Type Restaurant

Film Dates 10/9/2018 - 10/9/2018 12:00 - 03:00 1 day

Strike Dates 10/10/2018 - 10/10/2018 07:00 - 11:00

Open or Closed to the Public Closed

Generic Conditions

*Certain service and personnel fees required by jurisdictional agencies are not collected by FilmL.A. Any such fees must be paid directly to the appropriate agency, and a separate invoice will be provided to the permittee.
*LA CITY AND/OR LA COUNTY FIRE CHECKLIST ATTACHED TO FINAL PERMIT. THE PERMITTEE IS RESPONSIBLE FOR COMPLETING CHECKLIST PRIOR TO FILMING ACTIVITY AT THIS LOCATION. NON COMPLIANCE MAY RESULT IN ASSIGNMENT OF A FIRE OFFICER.
Community Survey Obtained
Must Maintain 5' Clearance on Sidewalks/Walkways
Must maintain local/emergency access
No cast or crew parking on area streets
No interference with merchant activity.
Number of uniformed officers listed on the permit is a minimum requirement. Permittee remains responsible for deploying a sufficient number of uniformed officers to provide traffic and crowd control to ensure the safety of the film crew and the public.
Traffic control must be done in accordance w/MUTCD
Traffic Officers Required
Uniformed officers shall have a copy of the film permit in their possession and are required to confirm that all traffic control signage devices are in place.

Please see attached documents

10.09.18 U 27391 BANICH.pdf
Beverly Blvd btwn Martel & Poinsetta SS curb +1 - Magnum Opus (7P-2A).pdf
Pan Pacific Park Guidelines.pdf
The Grove btwn 3rd - Beverly ES Curb - Magnum Opus 12a start.pdf

Equipment on Location

Type	Quantity
10 Ton Truck	5

Personnel on Location

Type	Quantity
Cast	5

NOT A PERMIT

FilmL.A., Inc.
6255 W Sunset Blvd, 12th Floor
Hollywood, CA 90028
t: (213)977-8600 - f: (213)977-8601
www.filmla.com

Summary Information — Location

Permit Number	F00141622-B	**Location Manager**	RICK SCHULER / STEVE MAPEL
Production Company	BOSS FILM PRODUCTIONS MAGNUM O...	Primary Phone	Mobile - 213-718-0087
Insured Company	BOSS FILM PRODUCTIONS MAGNUM O...	Secondary Phone	Mobile - 818-261-4733
Production Title	MAGNUM OPUS		

Cast/Crew	100	Crew	80
vehicles		Extras	15
Catering Truck	1	Off-Duty/Retired LAPD Officer(s)	3
Condors	1	Spot Check	1
Cranes	1		
Cube Trucks	5		
Generator	1		
Honey Wagons	1		
Motor Homes	5		
Semi Trucks	5		
Stakebed Trucks	5		
Vans	5		

Filming Activities Atmospheric Smoke Effects; Camera in car; Car-to-Car; Drive by; Drive ups & away; Driving shots; Equipment on sidewalk, in curb lane & across street; Interior and exterior dialogue; Intermittent pedestrian control; Intermittent traffic control - 2 minutes standard; TALENT IN PERIOD CLOTHING SMOKING CIGARETTES; Kleig lights;

Special Effects: F/X Permit # 27391

Type	No. Times Per Day	No. Takes Per Take

Description of F/X Scene: SMOKE EFFECTS AND ACTORS SMOKING CIGARETTES

Jurisdiction **Political:** Los Angeles City - Council District 05 **Police:** Los Angeles Police Department **Fire:** Los Angeles City

Thomas Guide **Page:** 633 **Grid:** C1

Approvals

LOS ANGELES CITY DEPARTMENT OF TRANSPORTATION - SIGN & METER REMOVAL	Karina Chaki
FILML.A. CLOSURES	Yulizza Ramirez
FILML.A. SCHOOLS	Molly Calhoun
LOS ANGELES CITY DEPARTMENT OF PUBLIC WORKS	Vanessa Martin
LOS ANGELES CITY POLICE DEPARTMENT	Melissa Hernandez
LOS ANGELES CITY DEPARTMENT OF REC & PARKS - FILM OFFICE	Nicole Robottom

NOT A PERMIT

FilmL.A., Inc.
6255 W Sunset Blvd, 12th Floor
Hollywood, CA 90028
t: (213)977-8600 - f: (213)977-8601
www.filmla.com

Summary Information — Location

Permit Number	F00141622-B	**Location Manager**	RICK SCHULER / STEVE MAPEL
Production Company	BOSS FILM PRODUCTIONS MAGNUM O...	Primary Phone	Mobile - 213-718-0087
Insured Company	BOSS FILM PRODUCTIONS MAGNUM O...	Secondary Phone	Mobile - 818-261-4733
Production Title	MAGNUM OPUS		

Coordinator Note FILM SHOOT DATE: TUESDAY 10/9 (1PM - 4AM) LOCATION: IN FRONT OF EL COYOTE, ON SOUTH-SIDE OF BEVERLY BLVD (FULLER AVE - POINSETTIA PL) - REMOVE 8 METER HEADS AND METER POSTS POSTS ON MONDAY 10/8 (LM 569, 570, 571, 572, 573, 574, 575 AND 575A)- REIMOVE 3 BIKE RACKS ON MONDAY 10/8 AND REINSTALL ALL 8 METERS AND 3 BIKE RACKS AFTER 5AM ON WEDNESDAY 10/10 CONTACT: DANEIL ALVAREZ 562-572-9231

Parking

Base Camp	Melrose Elementary	**Crew Parking**	189 The Grove Dr,
Location Type :	731 N Detroit St, Los	Location Type :	Los Angeles, CA,
Other Location	Angeles, CA, 90046	Other Location	90036

Parking Notes
FIRE SPOT CHECK GRANTED FOR PARKING AT MELROSE ELEMENTARY PER INSPECTOR HUDSON.

Catering Pan Pacific Park. 10/9, 0900 - 1500 hrs.

Posting "No Parking" signs B/S OF BEVERLY BLVD, MARTEL AVE TO POINSETTIA PL (FOR FILMING AND PICTURE)
S/S OF BEVERLY BLVD, VISTA ST TO MARTEL AVE
B/S OF FULLER AVE, BEVERLY BLVD SOUTH TO ALLEY **CONFLICT W/BSS, LADOT WON'T POST. PRODUCTION MUST COORDINATE W/BSS**
N/S OF BEVERLY BLVD, POINSETTIA PL TO ALTA VISTA BLVD
N/S OF BEVERLY BLVD DIRECTLY IN FRONT OF 7165 BEVERLY BLVD (IN FRONT OF BEVERLY CINEMA FOR KLIEG LIGHT.)

Approximate Footage more than 1800 **Log Number** 218686

Date(s) 10/9/2018 to 10/9/2018 **Time(s)** 00:00 to 00:00

Posting "No Parking" signs S/S OF BEVERLY BLVD, FULLER AVE TO POINSETTIA PL

Approximate Footage 301 - 600 **Log Number** 218738

Date(s) 10/8/2018 to 10/8/2018 **Time(s)** 06:00 to 22:00

Posting "No Parking" signs S/S OF BEVERLY BLVD, FULLER AVE TO POINSETTIA PL

NOT A PERMIT

FilmL.A., Inc.
6255 W Sunset Blvd, 12th Floor
Hollywood, CA 90028
t: (213)977-8600 - f: (213)977-8601
www.filmla.com

Summary Information — Location

Permit Number	F00141622-B	**Location Manager**	RICK SCHULER / STEVE MAPEL
Production Company	BOSS FILM PRODUCTIONS MAGNUM O...	Primary Phone	Mobile - 213-718-0087
Insured Company	BOSS FILM PRODUCTIONS MAGNUM O...	Secondary Phone	Mobile - 818-261-4733
Production Title	MAGNUM OPUS		

Approximate Footage 301 - 600 **Log Number** 218739

Date(s) 10/10/2018 to 10/10/2018 **Time(s)** 06:00 to 22:00

Posting "No Parking" signs W/S OF FORMOSA AVE, MELROSE AVE TO WARING AVE; (BASE CAMP)
S/S OF WARING AVE., FORMOSA AVE TO DETROIT ST; (BASE CAMP)
W/S ALTA VISTA BLVD, MELROSE AVE TO THE ALLEY (BASE CAMP)

Approximate Footage 901 - 1200 **Log Number** 218740

Date(s) 10/9/2018 to 10/10/2018 **Time(s)** 00:00 to 00:00

Posting "No Parking" signs S/S OF BEVERLY BLVD, CURSON AVE TO GARDNER ST. (PICTURE CAR HOLDING AREA ON 0/8 AND FOR CATERING ON 10/9)

Approximate Footage 601 - 900 **Log Number** 218742

Date(s) 10/8/2018 to 10/9/2018 **Time(s)** 00:00 to 00:00

Posting "No Parking" signs W/S MARTEL AVE, 50 FEET IN FRONT OF 7400 BEVERLY BLVD (ANYTIME)

Approximate Footage 0 - 300 **Log Number** 218745

Date(s) 10/9/2018 to 10/9/2018 **Time(s)** 00:00 to 00:00

Posting "No Parking" signs E/S OF THE GROVE DRIVE; 3RD ST TO BEVERLY BLVD (PARKING FOR WORKING TRUCKS)

Approximate Footage more than 1800 **Log Number** 218747

Date(s) 10/9/2018 to 10/9/2018 **Time(s)** 00:00 to 00:00

Lane / Full Closure E/S CURB LANE CLOSURE GROVE DRIVE, 3RD ST TO BEVERLY BLVD

Approximate Footage 0 - 300

Date(s) 10/9/2018 to 10/10/2018 **Time(s)** 00:00 to 02:00

NOT A PERMIT

FilmL.A., Inc.
6255 W Sunset Blvd, 12th Floor
Hollywood, CA 90028
t: (213)977-8600 - f: (213)977-8601
www.filmla.com

Summary Information — Location

Permit Number	F00141622-B	**Location Manager**	RICK SCHULER / STEVE MAPEL
Production Company	BOSS FILM PRODUCTIONS MAGNUM O...	Primary Phone	Mobile - 213-718-0087
Insured Company	BOSS FILM PRODUCTIONS MAGNUM O...	Secondary Phone	Mobile - 818-261-4733
Production Title	MAGNUM OPUS		

Lane / Full Closure S/S CURB LANE PLUS ONE ADJACENT LANE CLOSURE OF BEVERLY BLVD, MARTEL AVE TO POINSETTIA PL **CLOSURE NOT ALLOWED BETWEEN THE HOURS OF 7AM AND 7PM. 2 LANES OF TRAFFIC MUST BE MAINTAINED DURING THAT TIME**

Approximate Footage 0 - 300

Date(s) 10/9/2018 to 10/9/2018 **Time(s)** 19:00 to 07:00

NOT A PERMIT

F-315-U

LOS ANGELES FIRE DEPARTMENT

Permit #F00141622-B

Permit No: 27391

Date Issue 10/4/2018

SPECIAL PERMIT TO USE SPECIAL EFFECTS

State Lic No 2615.07

Name:	MARC BANICH	Address:	612 ALBERTA ST	Phone:	(626) 345-1323
Company:		City:	ALTADENA	Mobile:	(310) 897-8512
Email:	mbfx@sbcglobal.net	State:	CA Zip: 91001	Fax:	

2nd Operator: 3310.07 roxanne gross

Production Title: MAGNUM OPHUS Production Company: BOSS FILM PROD.

Location: 7312 BEVERLY BL

PERMISSION IS HEREBY GRANTED TO SIMULATE:

SMOKE EFFECTS AND ACTORS SMOKING CIGARETTES

USING THE FOLLOWING SPECIAL EFFECTS MATERIAL:

3- PACKS OF HERBAL CIGARETTES

UNDER THE FOLLOWING CONDITIONS:

UNDER THE DIRECT SUPERVISION OF MARC BANICH, 2615.07 AND SPOT CHECK FOR EFFECTS ONLY
FP#141622

ADDITIONAL TERMS AND CONDITIONS

992.6 HSC RESPONSIBILITY. The Company representative shall provide to the authority having jurisdiction the name and license number of the special effects operator who shall have the authority, responsibility and be in charge of handling all Special Effects Material. The company representative shall also allocate sufficient time to the Special Effects Pyrotechnic Operator to prepare for the transportation, parking, storing, securing daily, discharging, disposing of, or otherwise handling of fireworks, pyrotechnic devices, or materials in a sane manner. Upon completion of firing, no unauthorized person shall be permitted access to the firing area until the licensed pyrotechnic operator has determined the area to be safe and secure.

NOTICE: The permittee and production company shall be advised that this permit in no way removes or modifies their responsibility to comply with any other applicable laws or ordinances, including those relating to excessive noise.

57.105.8 THE CHIEF SHALL HAVE THE POWER TO REVOKE OR SUSPEND ANY SPECIAL PERMIT UPON VIOLATION OF THE TERMS AND CONDITIONS IN ACCORDANCE WITH PROVISIONS OF SECTION 57.105.5 OF THE LOS ANGELES MUNICIPAL CODE.

SUBJECT TO FIELD INSPECTION NO DEVIATION WITHOUT WRITTEN PERMISSION

TEMPORARY FROM

10/9/2018 TO

Fire Chief
By: OWENS
Phone: 213 978-3670

lafd:rev 2/2017

NOT A PERMIT

Permit #F00141622-B

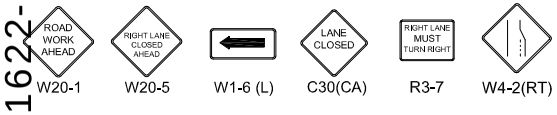

ALL TRAFFIC CONTROL WILL BE INSTALLED TO MEET OR EXCEED THE LATEST CA-MUTCD MINIMUM REQUIREMENTS

Ⓢ TRAFFIC SIGNAL

● TRAFFIC CONE

TYPE I W/ SIGN

HIGH LEVEL WARNING DEVICE

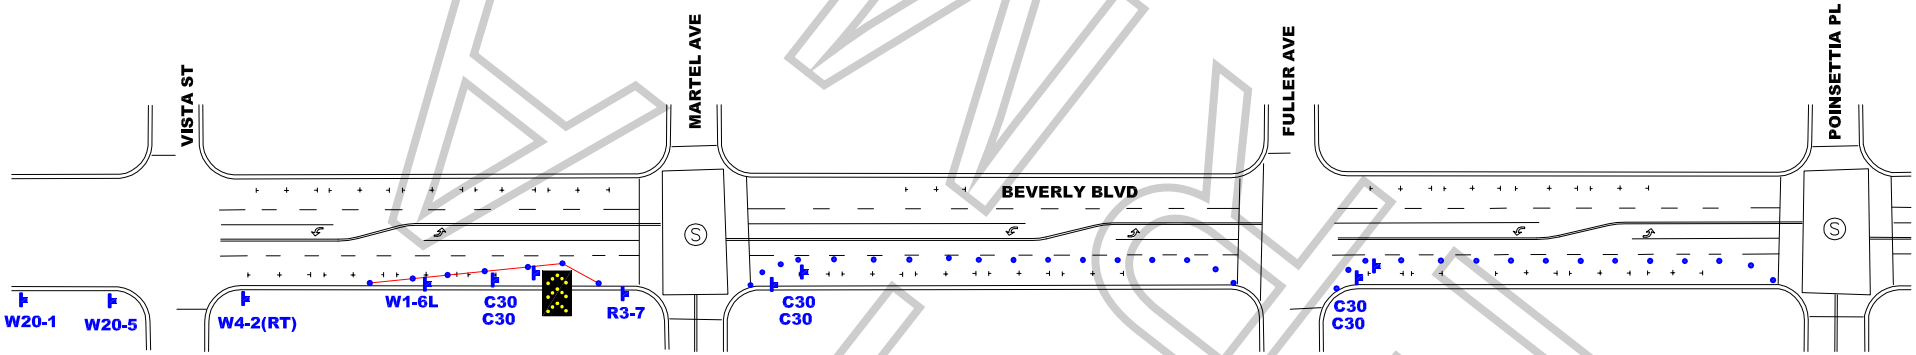

WORK ZONE TRAFFIC CONTROL PLAN
GENERAL NOTES

1. DATE/TIME: 10-9-18 FROM 19:00 HOURS TO 02:00 HOURS.

2. ALL SIGNING, STRIPING, AND TRAFFIC CONTROL DEVICES SHALL CONFORM TO THE (CURRENT) STATE OF CALIFORNIA DEPARTMENT OF TRANSPORTATION (CALTRANS) STANDARD PLANS AND STANDARD SPECIFICATIONS, CALIFORNIA MUTCD, AND ANY ADDENDUMS THERETO, AND AS SHOWN ON THESE PLANS, SYMBOLS AND ABBREVIATIONS USED ARE SHOWN ON CALTRANS STANDARD PLANS.
3. THERE WILL BE NO INTERFERENCE WITH TRAFFIC SIGNALS OR CROSSWALKS.
4. CONES WILL BE 28" MINIMUM HEIGHT AND HAVE REFLECTORIZED SLEEVES FOR NIGHT WORK.
5. POLICE WILL DIRECT TRAFFIC IF NECESSARY.

TCP FOR:	MAGNUM OPUS
LOCATION:	S/S CURB AND ADJACENT - BEVERLY BLVD FROM MARTEL TO POINSETTIA LOS ANGELES, CALIFORNIA
CONTACT:	STEVE MAPEL PH# 818-261-4733
	JCL TRAFFIC SERVICES (213) 622-9775 C31-CA Lic # 805357
DATE / REVISIONS	DRAFTER: MARIO MENJIVAR
	SCALE: N.T.S.
	FILM LA: TK

FINAL COPY

PARK FILM OFFICE
City of Los Angeles, Department of Recreation and Parks
4730 Crystal Springs Drive, (Mail Stop 664)
Los Angeles, California 90027
Telephone: (323) 644-6220 Fax: (213) 847-6056

Film Production Guidelines

Welcome to the City of Los Angeles, Department of Recreation and Parks (Department). In our partnership to protect the environmental integrity of our parks the Park Film Office is providing guidelines to ensure a safe and successful film shoot. Please review and provide copies of these guidelines to the appropriate responsible persons. Thank you for the continuous use of our parkland.

PAN PACIFIC PARK

- **Ok to set up catering for breakfast at Pan Pacific Park.**
- **Ok to set up for catering with tents, tables and chairs at Pan Pacific Park on the grass along Beverly and Gardner (see attached plot plan).**
- **Ok for free standing tents only, no staking into the grass. Ok to secure tents with sand bags or water barrels.**
- **NO parking allowed in the parking lot at any time, including catering and support trucks.**
- **May not block or restrict access into the parking lot.**
- **May not interfere with ongoing park or activities and must work around activities.**
- **May not block or restrict access into the recreation center or parking lot.**
- **In the event that City electricity or water is used a $75 fee will be invoiced per usage and per day.**
- **Company must work around and not interfere park patron activities.**
- **Company may not obstruct, block or restrict access on the pathways within the park.**
- **Vehicles and/or heavy equipment are not allowed on turf areas unless prior approval is given by the Park Film Office.**
- **Production companies must provide their own restroom and trash receptacles. The City dumpsters and trash cans cannot be used so all self-generated trash has to be removed and disposed of off-site.**
- **No simulated sex allowed on Park property.**
- **No nudity allowed on Park property.**
- **Film permits do not provide exclusive use of a park or recreation area.**
- **Service roads, parking lot driveway access, handicap or electric vehicle designated parking stalls may not be blocked or restricted. Emergency vehicle access lanes must be maintained in parking lots and park streets at all times.**
- A 20 Foot unobstructed lane must be maintained between parked vehicles/trailers in all parking lots and Recreation and Parks roadways for emergency vehicle access.
- **Due to underground plastic irrigation lines and trees having shallow root systems, staking or drilling into turf, rocks, trees or asphalted areas is not**

NOT A PERMIT

permissible unless prior approval is given by the Park Film Office. This approval will be noted in the permitted guidelines.

- Locked park gates can only be accessed by a Park Film Office Monitor. Security of open gates must be provided by the permitted company. Any equipment that is permitted to stay overnight must be guarded by the permitted company's security group.
- Alterations to natural or manmade surroundings or content of the park are not permissible unless documented in these specific guidelines. The permit holder is financially responsible for all remediation should there be any damage or unauthorized alteration to Department property. The remediation and cost of will be determined by the Park Film Office.
- A Park Film Office Monitor(s) may be assigned to the permitted location. Their job is to ensure guidelines are followed, liaison between park patrons, other City employees and a communication link between Permitee and the Park Film Office for any additional needs or authorizations. When the Park Film Office is closed the Park Film Monitor has the authority and responsibility to modify these guidelines within the parameters given to them by their supervisor. The Park Film Monitor has access 24/7 to contact their supervisors if needed. The Permitee will be required to adhere to the instructions, restrictions and requests given by the Park Film Monitor.
- **Smoking is prohibited on all Department properties. An exception has been made for permitted film production companies to smoke in areas that are designated by the Fire Safety Officer or Park Film Monitor. If a Fire Safety Officer or Park Film Monitor is not assigned to the Permitee there will be no smoking with the exception of an actor smoking while performing or as part of the scene.**
- **A designated smoking area may not be near any patron activity or facility. Large buckets of sand or water must be placed in this area for disposal of tobacco or tobacco related products. The designated smoking area may be revoked or not allowed depending on weather and location conditions. Failure to comply with the smoking restrictions may result in a fine.**

F-141622 BOSS FILMS PRODUCTIONS MAGNUS OPUS "MAGNUS OPUS"

NO PERMIT

Permit #E00141622-B

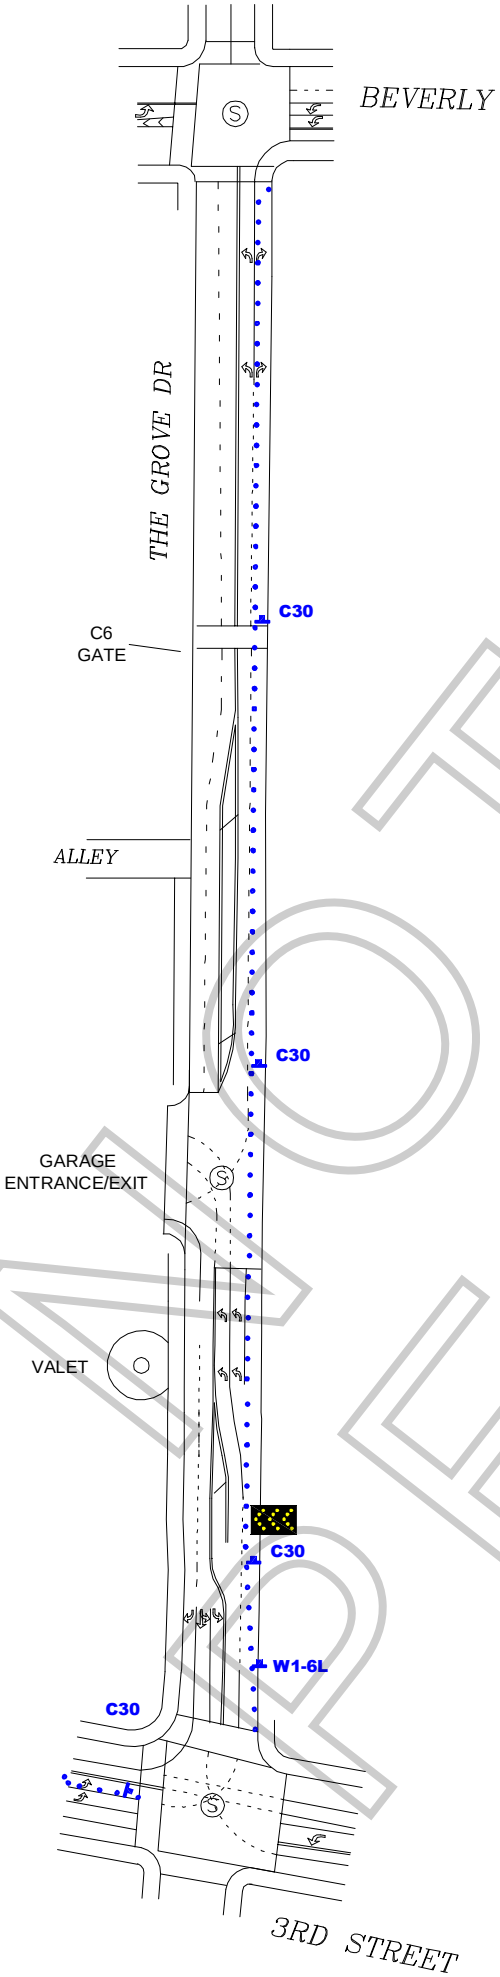

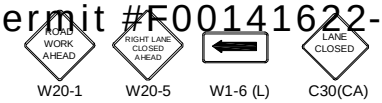

Ⓢ TRAFFIC SIGNAL

● TRAFFIC CONE

TYPE I W/ SIGN

HIGH LEVEL WARNING DEVICE

N

ALL TRAFFIC CONTROL WILL BE INSTALLED TO MEET OR EXCEED THE MUTCD AND WATCH MINIMUM REQUIREMENTS

WORK ZONE TRAFFIC CONTROL PLAN
GENERAL NOTES

1. DATE/TIME: 10-9-18 FROM 00:01 HOURS TO 10-10 02:00 HOURS.

2. ALL SIGNING, STRIPING, AND TRAFFIC CONTROL DEVICES SHALL CONFORM TO THE (CURRENT) STATE OF CALIFORNIA DEPARTMENT OF TRANSPORTATION (CALTRANS) STANDARD PLANS AND STANDARD SPECIFICATIONS , CALIFORNIA MUTCD , AND ANY ADDENDUMS THERETO, AND AS SHOWN ON THESE PLANS, SYMBOLS AND ABBREVIATIONS USED ARE SHOWN ON CALTRANS STANDARD PLANS.
3. THERE WILL BE NO INTERFERENCE WITH TRAFFIC SIGNALS OR CROSSWALKS.
4. CONES WILL BE 28" MINIMUM HEIGHT AND HAVE REFLECTORIZED SLEEVES FOR NIGHT WORK.
5. POLICE WILL DIRECT TRAFFIC IF NECESSARY.

NOT A PERMIT

TCP FOR:	MAGNUM OPUS
LOCATION:	THE GROVE DR E/S CURB - 3RD ST TO BEVERLY BLVD LOS ANGELES, CALIFORNIA
CONTACT:	STEVE MAPEL PH# 818-261-4733
	JCL TRAFFIC SERVICES (213) 622-9775 C31-CA Lic # 805357
DATE / REVISIONS	DRAFTER: MARIO MENJIVAR SCALE: N.T.S. FILM LA: TK